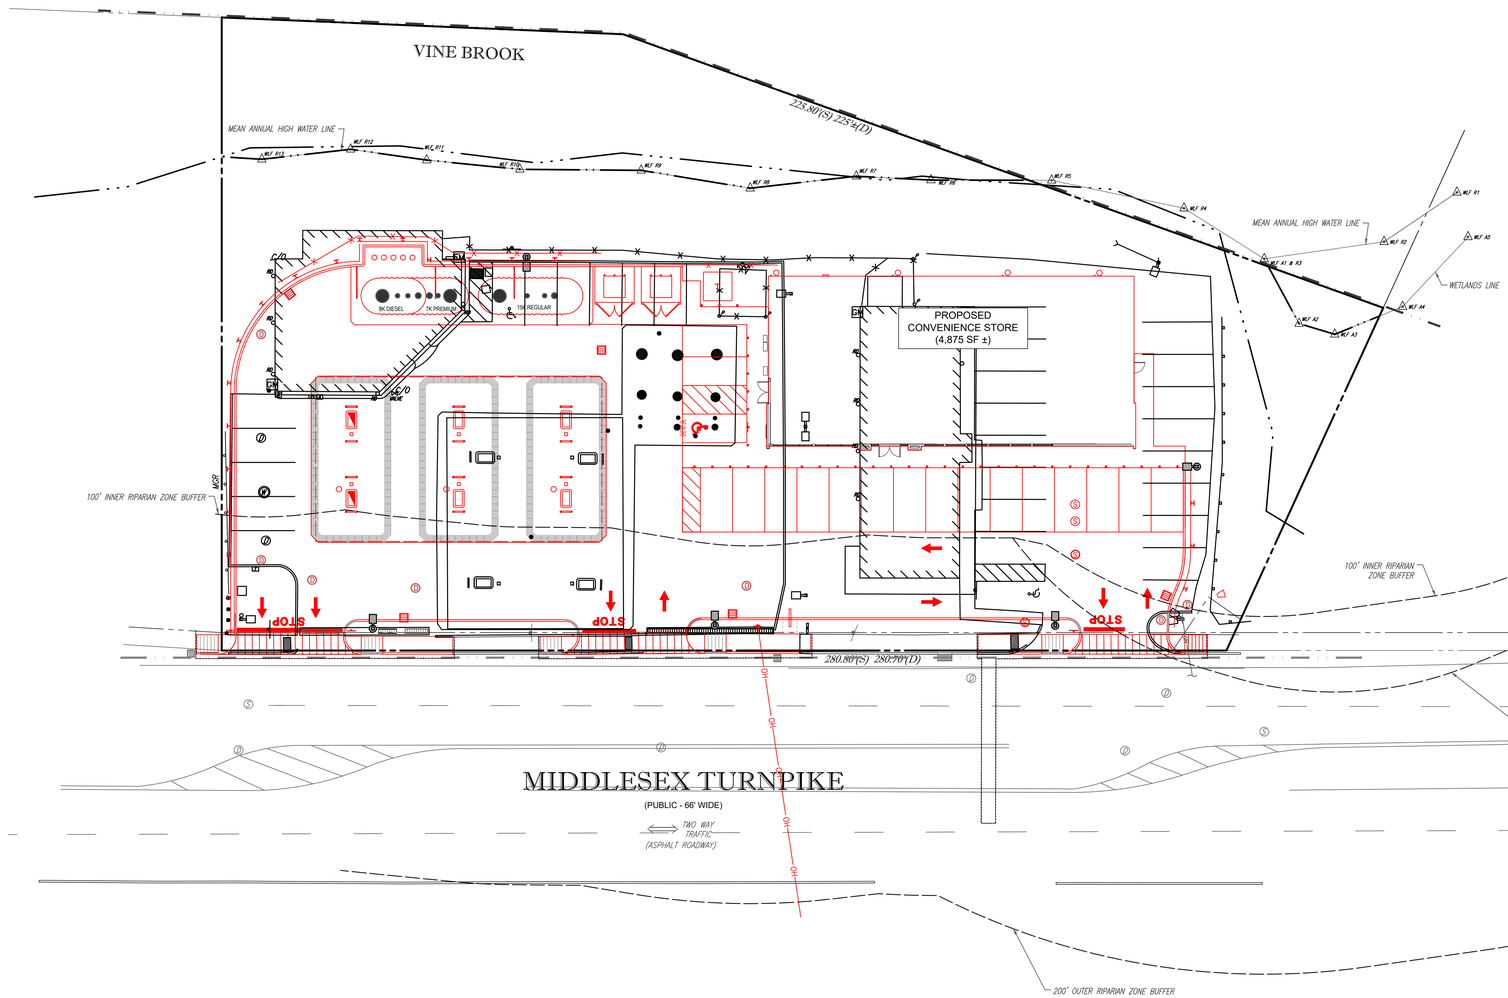

P:\19\W191101\DRAWINGS\PLAN SETS\REV1\W191101-CVL-1---LAYOUT OVERLAY PLAN

APP

BOHLER

SITE CIVIL AND CONSULTING ENGINEERING
LAND SURVEYING
PROGRAM MANAGEMENT
LANDSCAPE ARCHITECTURE
SUSTAINABLE DESIGN
PERMITTING SERVICES
TRANSPORTATION SERVICES

THE DESIGN, IDEAS AND CONCEPTS OF THIS PLANS PROPRIETARY AND SHALL NOT BE EXPOSED, USED FOR ANY PURPOSE, OR DISCLOSED TO ANY PERSON, ORGANIZATION WITHOUT THE EXPRESS WRITTEN AUTHORIZATION FROM BOHLER. ONLY APPROVED AND SEALED PLANS SHALL BE UTILIZED FOR CONSTRUCTION PURPOSES © BOHLER, INC.

REVISIONS

REV	DATE	COMMENT	DRAWN BY / CHECKED BY

811 Know what's below. Call before you dig.
ALWAYS CALL 811
It's fast. It's free. It's the law.

PRELIMINARY

THIS DRAWING IS INTENDED FOR MUNICIPAL AND/OR AGENCY REVIEW AND APPROVAL. IT IS NOT INTENDED AS A CONSTRUCTION DOCUMENT UNLESS INDICATED OTHERWISE.

PROJECT No.:	W191101
DRAWN BY:	AWP
CHECKED BY:	JGS
DATE:	02/09/2021
CAD I.D.:	W191101-CVL-1

PROJECT:

PROPOSED SITE PLAN DOCUMENTS

FOR

nouria

DEVELOPMENT

MAP #56, LOTS #52-0 & 52-1
59, 61 & 63 MIDDLESEX TURNPIKE
TOWN OF BURLINGTON
MIDDLESEX COUNTY,
MASSACHUSETTS

BOHLER
352 TURNPIKE ROAD
SOUTHBOROUGH, MA 01772
Phone: (508) 480-9900
www.BohlerEngineering.com

J.G. SWERLING
PROFESSIONAL ENGINEER
MASSACHUSETTS LICENSE No. 41697
NEW HAMPSHIRE LICENSE No. 14625
MAINE LICENSE No. 13816
CONNECTICUT LICENSE No. 29785
RHODE ISLAND LICENSE No. 11425

SHEET TITLE:

OVERLAY PLAN

SHEET NUMBER:

1

ORG. DATE - 02/09/2021